Chimney Detail

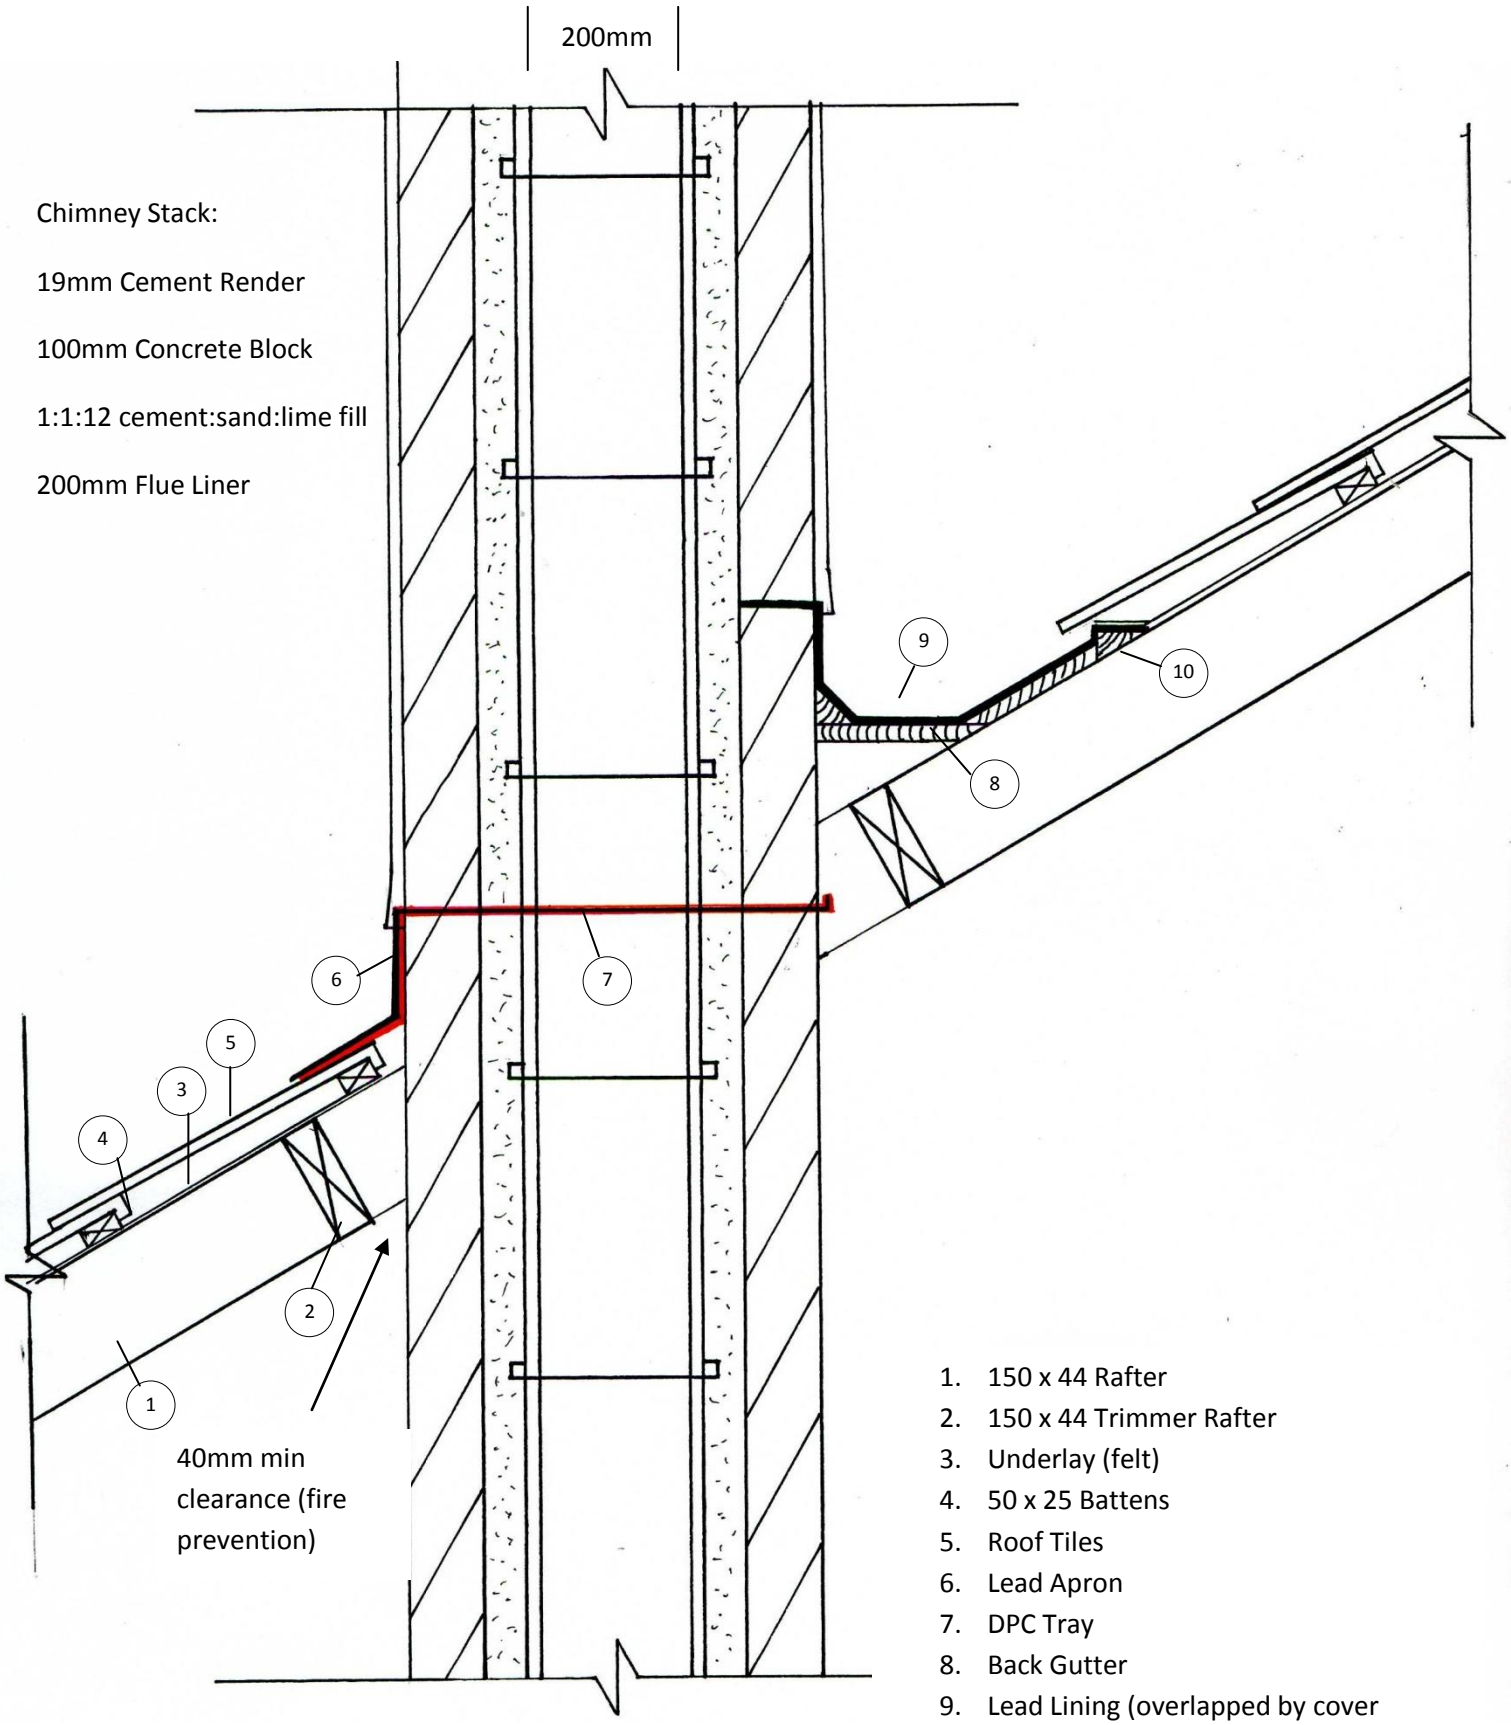

1. 150 x 44 Rafter
2. 150 x 44 Trimmer Rafter
3. Underlay (felt)
4. 50 x 25 Battens
5. Roof Tiles
6. Lead Apron
7. DPC Tray
8. Back Gutter
9. Lead Lining (overlapped by cover flashing)
10. Tilting Fillet (lead lining overlapped by underlay)